

Discover the perks of Good Living

2 & 3 BHK PREMIUM APARTMENTS



Location Benefits



Metro Stations

- 15-min drive from Sector 51
- 15-min drive from Sec-32 Noida City Centre Metro Station
- 5-min drive from proposed Metro Station



Connectivity

- 15-min drive from Central Noida
- 5-min drive from Teen Murti Chowk
- 5-min drive from FNG Corridor
- 20-min from DND Flyover
- 10-min drive from NH-24



Petrol & CNG Pump

- 10-min drive from HP Petrol Filling Station
- 2-min drive from CNG Filling Station
- 5-min drive from Indian Oil Petrol Filling Station



Education

- 10-min drive Pacific World School
- 5-min drive from Ryan International School
- 5-min drive from St. Xavier's High School
- 10-min drive from Lotus Valley School
- 15-min drive from DPS Public School



Healthcare

- 5-min drive from Yatharth Hospital
- 15-min drive from Fortis Hospital
- 20-min drive from Max Hospital
- 20-min drive from Kailash Hospital



Entertainment Zone

- 5-min Drive from major Shopping Malls and hotels in the vicinity



KUMAR
imperial greens
Gr. Noida (West)

- 1. Guard Room and Entrance
- 2. Entrance Plaza & Water Curtain
- 3. Flower Bed
- 4. Private Green
- 5. Pool Deck
- 6. Main Pool
- 7. Kids' Pool
- 8. Kids' Play
- 9. Earth Mound
- 10. Public Lawn
- 11. Fountain
- 12. Commercial
- 13. Yoga & Meditation Garden
- 14. Lawn
- 15. Deck Setting
- 16. Bamboo Grove
- 17. Musical Fountain Plaza & Garden Pavilion
- 18. Pavilion & Seating
- 19. TOT-LOT
- 20. Water Fall
- 21. Parking

type of flats	
	1180 Sq. Ft.
	1255 Sq. Ft.
	1595 Sq. Ft.
	1685 Sq. Ft.
	2155 Sq. Ft.



Tower B G+18
(1595, 1685, 2155)

Tower A G+25
(1685, 1255, 1180)



Super Area = 1180 sq. ft.

- 2 Bedrooms
- Drawing & Dining
- 2 Toilets
- Kitchen
- 3 Balconies



Super Area = 1255.00 Sq. Ft.

- 2 Bedrooms
- Drawing & Dining
- 2 Toilets
- Kitchen
- 3 Balconies

Super Area = 1595.00 Sq. Ft.

- 3 Bedrooms
- Drawing & Dining
- 2 Toilets
- Kitchen
- 3 Balconies



Super Area = 1685.00 Sq. Ft.

- 3 Bedrooms
- Drawing & Dining
- 2 Toilets
- Kitchen
- 3 Balconies





STRUCTURE

Earthquake resistant RCC framed structure duly vetted and certified by IIT.

EXTERNAL FINISH

Most Modern and Elegant finish with high quality exterior paint.

KITCHEN

Granite working platform with 2ft high glazed ceramic tiles above it with stainless steel sink.

FLOORING

Bedrooms, Drawing/Dining and Kitchen to have non skid vitrified tiles. Master bedroom to have vitrified wooden finish flooring. Ceramic tiles flooring in toilets and balconies.

TOILETS

Provision for Hot and cold water system. Glazed tiles in pleasing colours on walls upto door level. European W.C's wash basins and cisterns in white shade of standard make. Chrome plated fittings of standard make.

ELECTRICAL

All copper wiring in P.V.C. concealed conduit. Provision for adequate light and power points as well as telephone and T.V. outlets with modular switches and protective M.C.B's.

WATER SUPPLY

Underground and overhead water tanks with pumps for uninterrupted supply of water.

INTERNAL FINISH

All internal walls plastered and painted in pleasing colour of oil bound distemper, ceilings white. Plaster of paris punning and cornices in drawing/ dining room and bedroom.

HARDWARE

All shutter hinges in M.Steel. All internal and main entrance door frames with skin molded door shutters along with the powder coated aluminium fitting with mortise lock in bedrooms.

All External doors and windows with powder coated aluminium section and fittings.



complete
with choicest details

building relations expanding horizons



Kumar Linkers is a recognized and admired real estate developer who stands firm on commitments to upkeep its tradition of providing best services to its customer. The company's strength lies in delivery of its promises through meticulous planning, importance of location, connectivity and convenience, budget limitation of the customer, backed by quality material, workmanship and after sales service.

Today the company is engaged in numerous residential and commercial projects of repute in NCR and is planning to expand its horizon into other Indian states. The company is also foraying into a subsidiary company named


our previous
projects

KUMAR
RESIDENCY
A new world of happiness
PLAZA
Plot NO. 1, Sector 11, Vasundhra

KUMAR
EXCELLENCY
A new world of happiness
PLAZA
Plot NO. 8, Sector 11, Vasundhra

GOLF
GREENS
CROSSING REPUBLIC, NH-24, GHAZIABAD
30th FLOOR
APARTMENTS

KUMAR
GOLF
VISTA
CROSSING REPUBLIC, NH-24, GHAZIABAD
30th FLOOR
APARTMENTS

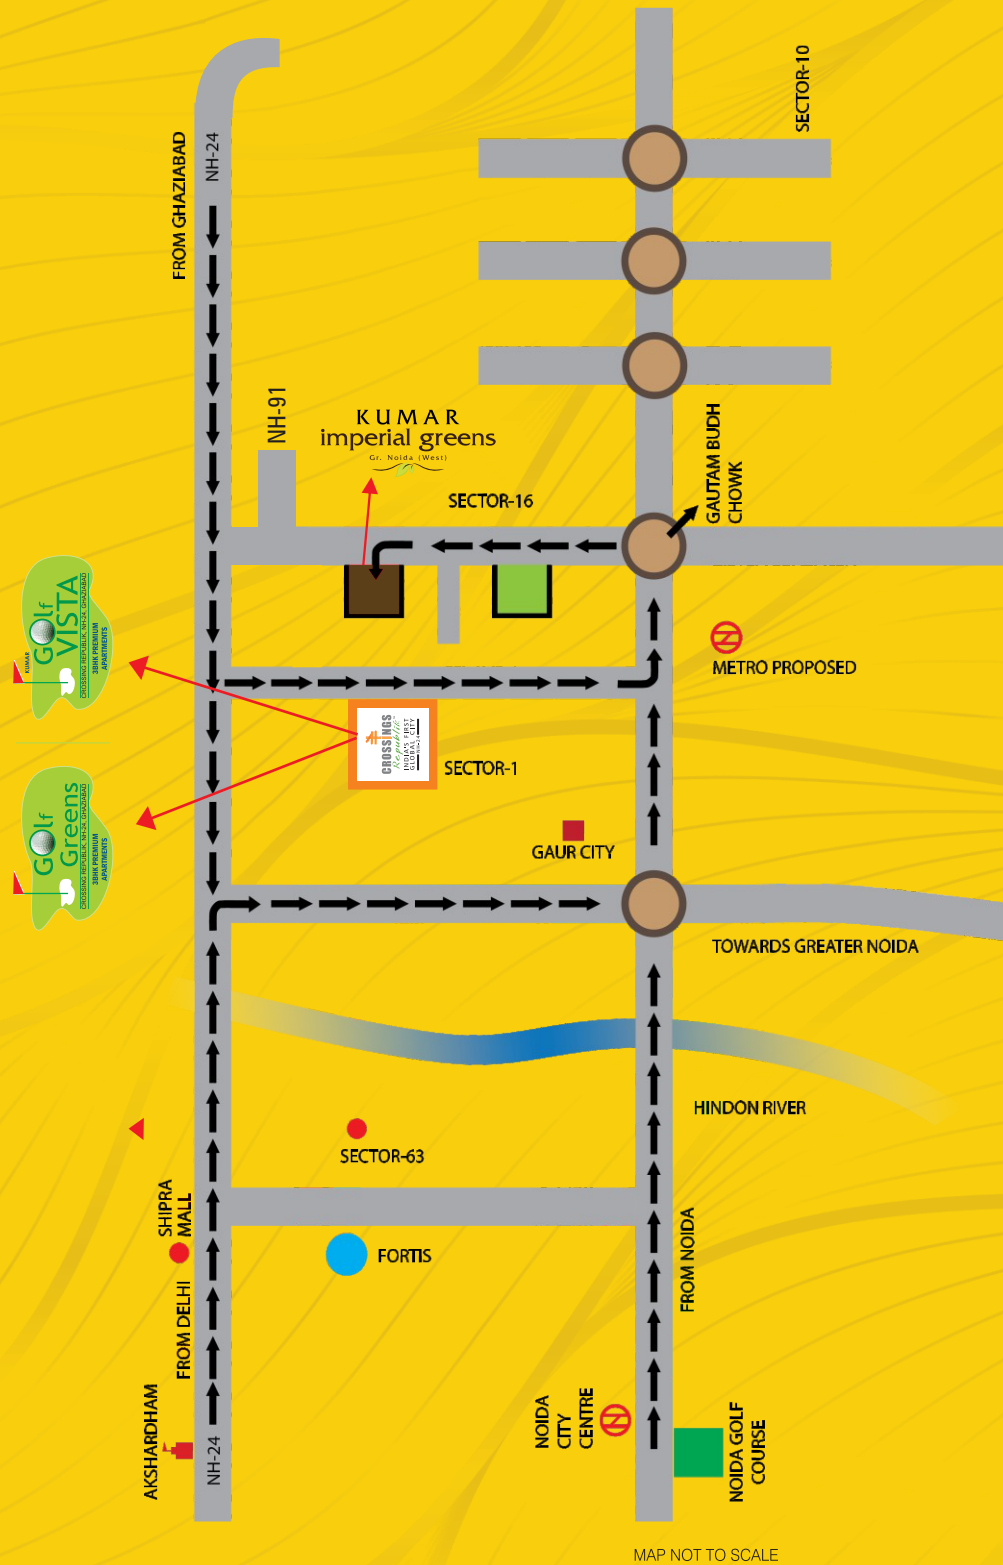

MAP NOT TO SCALE